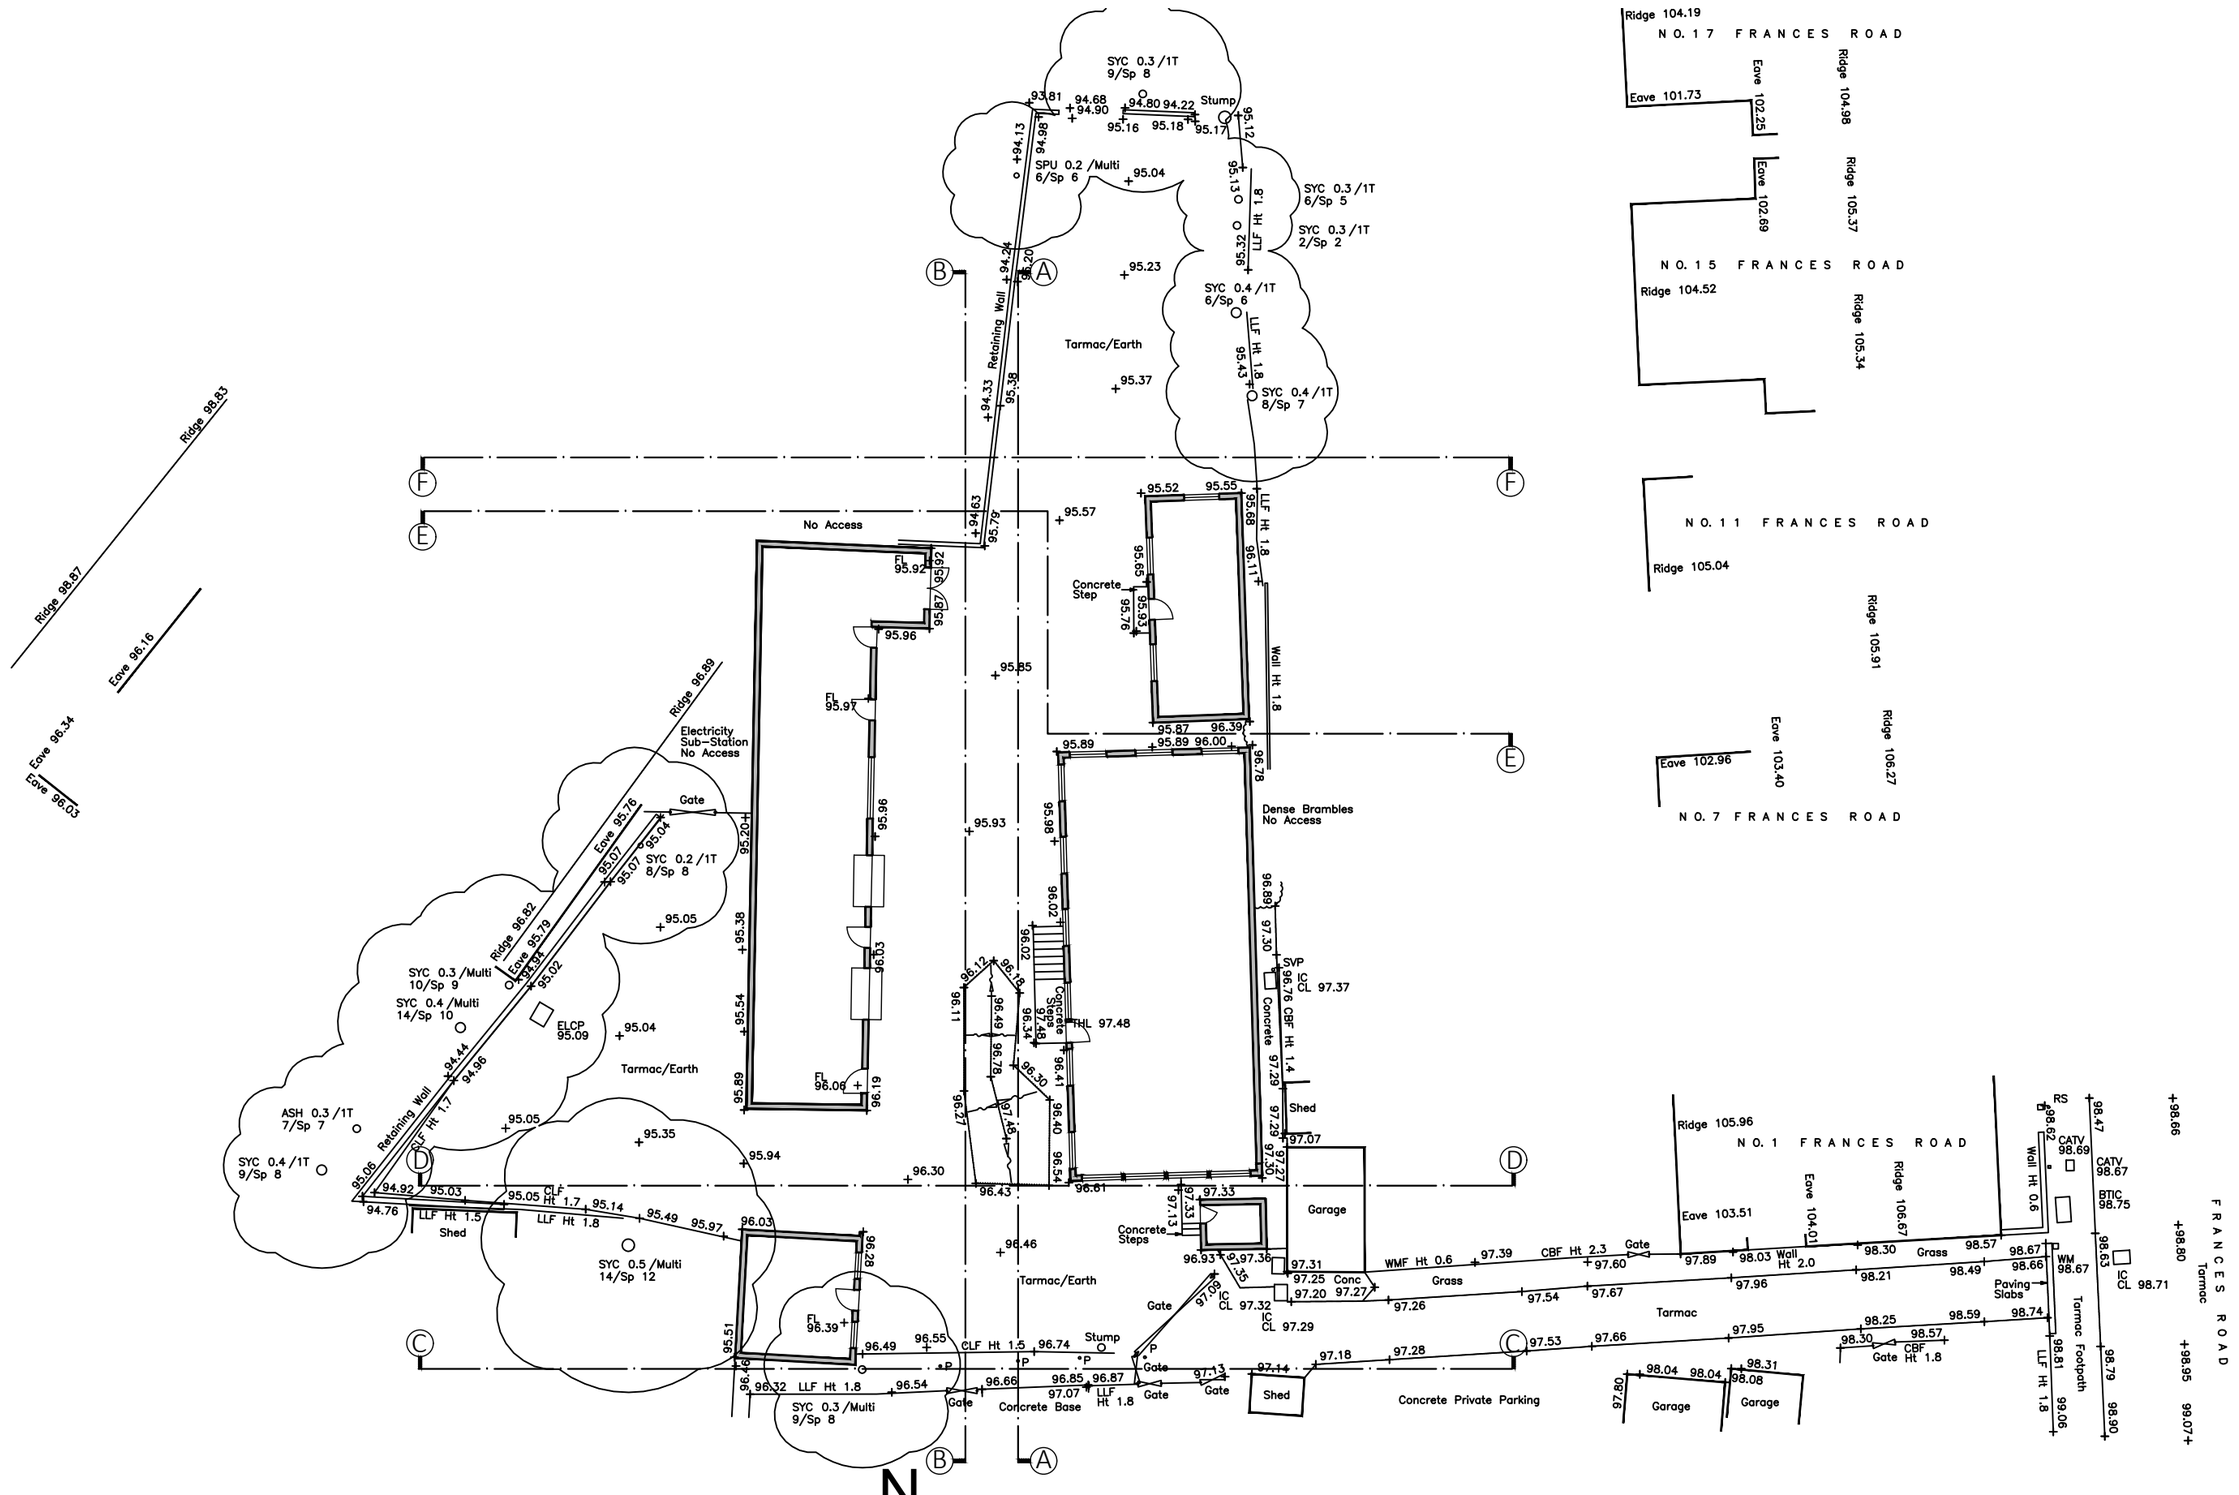

GRAPHENE
ARCHITECTS

8th Floor
Elizabeth House
York Road
London SE1 7NQ

020 3556 0017
info@graphenearchitects.co.uk
www.graphenearchitects.co.uk

Project	Land off Frances Lane
Drawing	Existing Site Plan
Scale	1:250@A3
Date	12.01.2016
Drawing Nr	2080 100
Revision	-