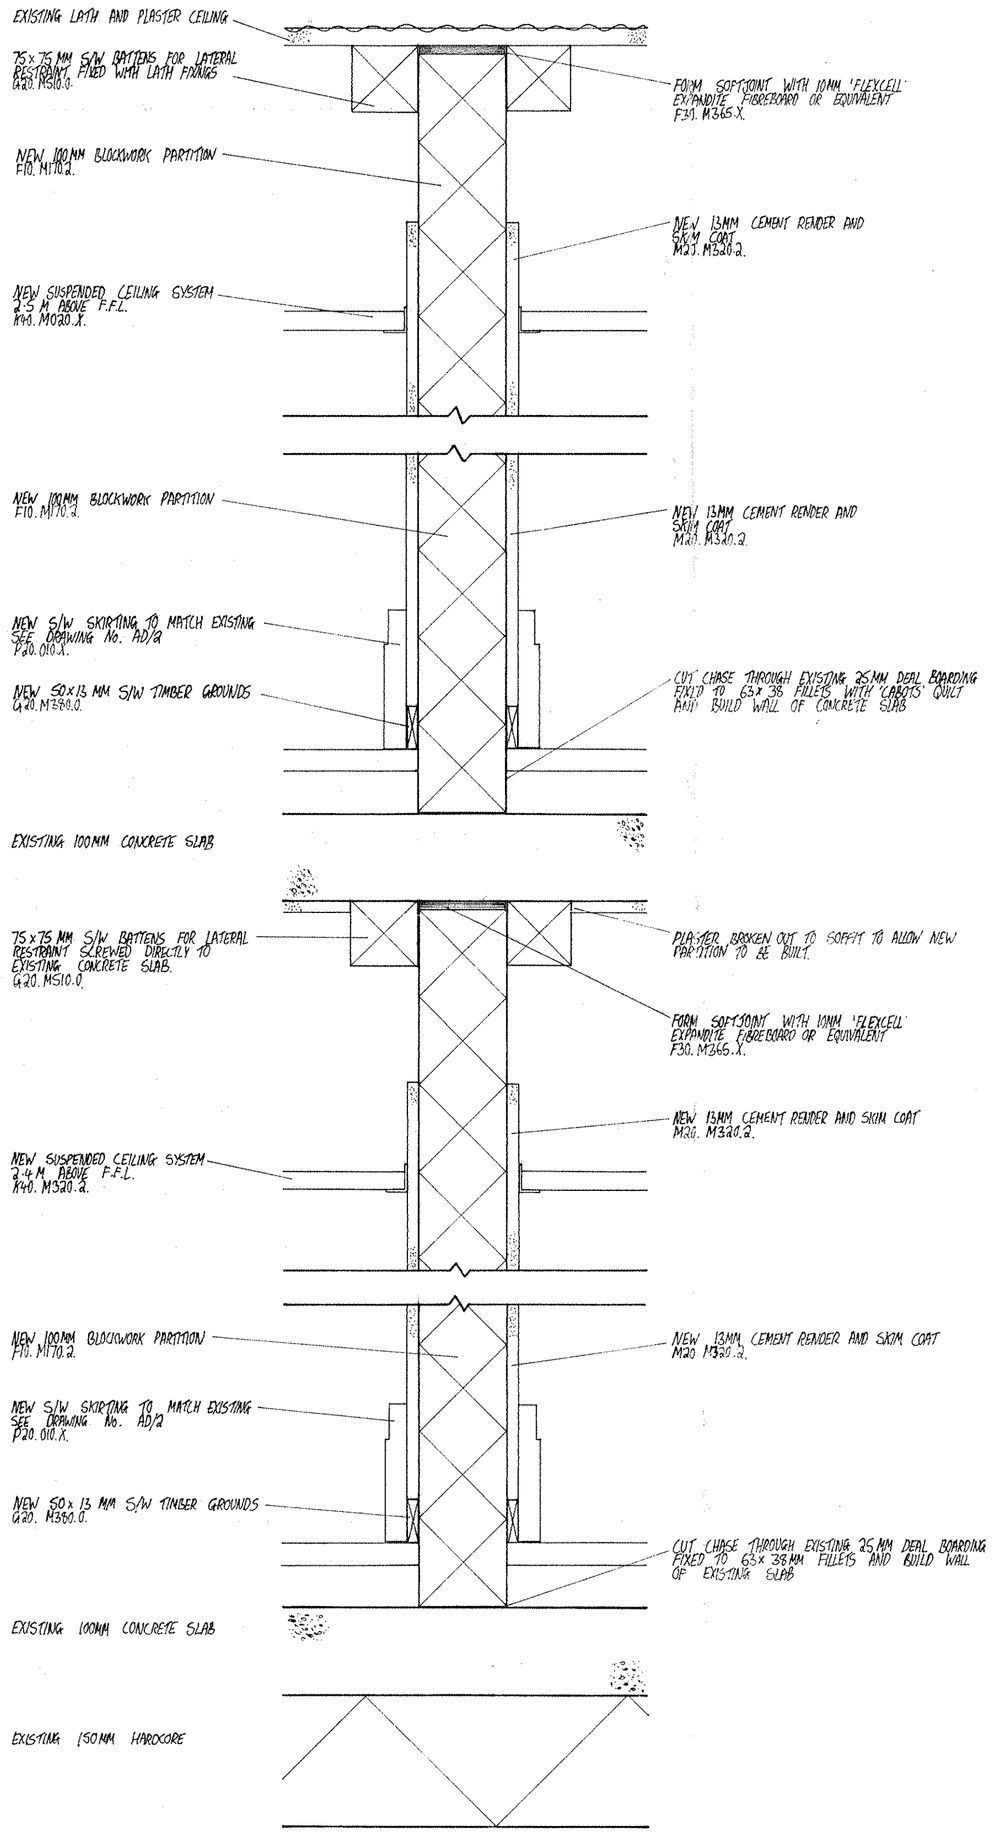

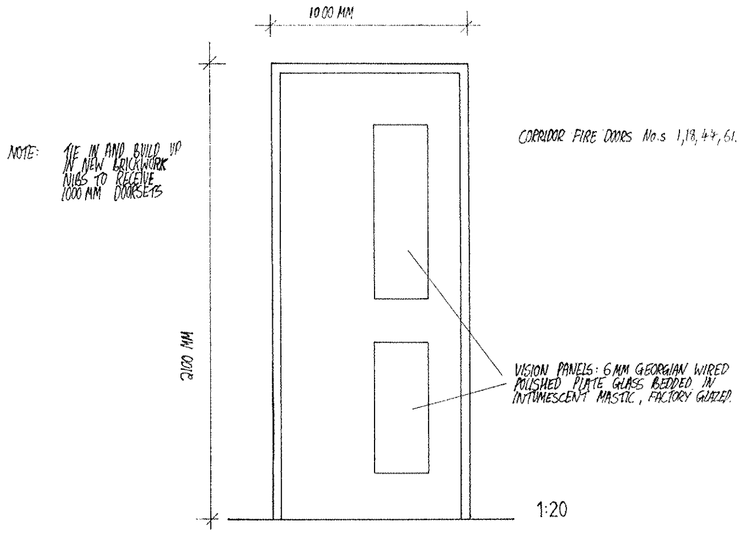

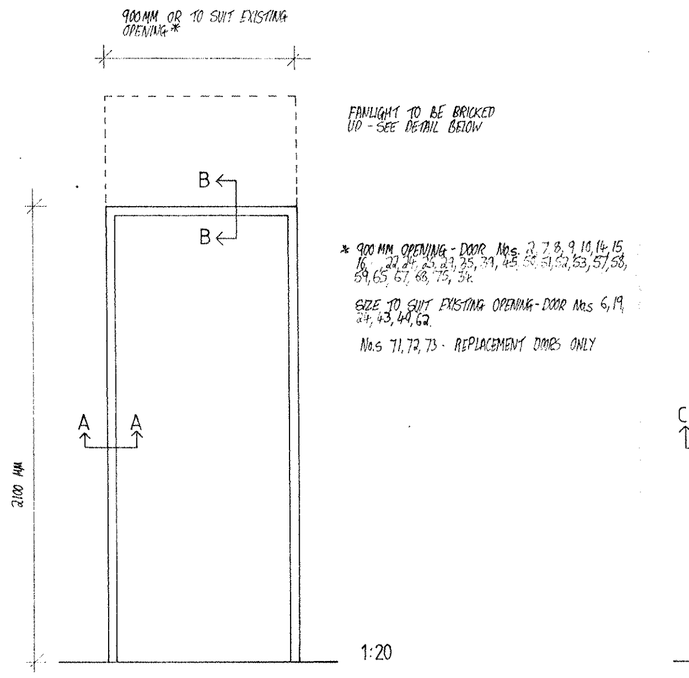

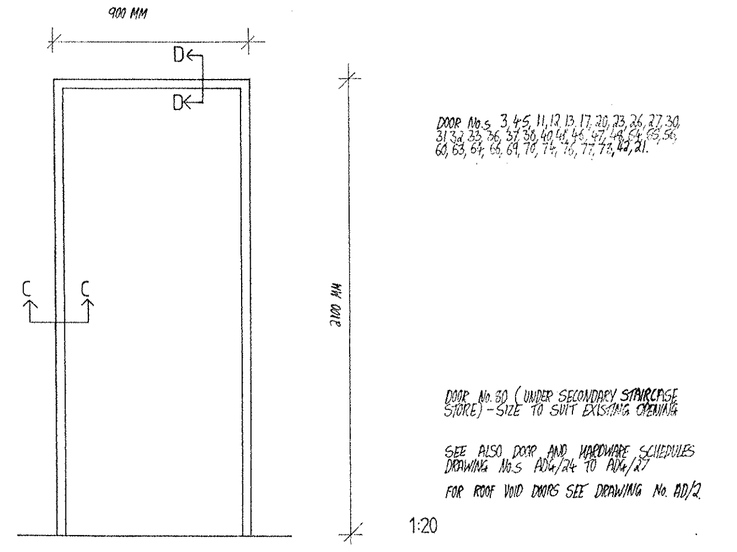

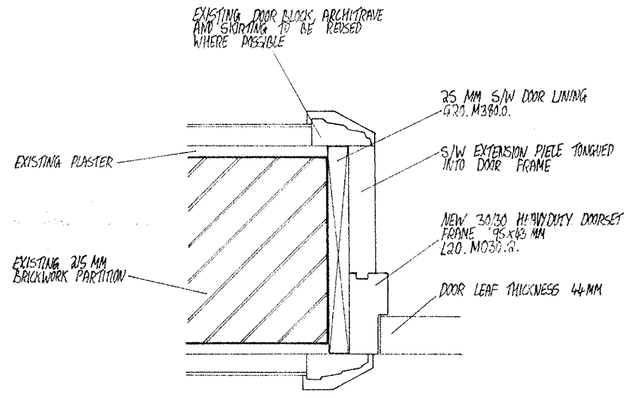

JAMB DETAIL A-A 1:5

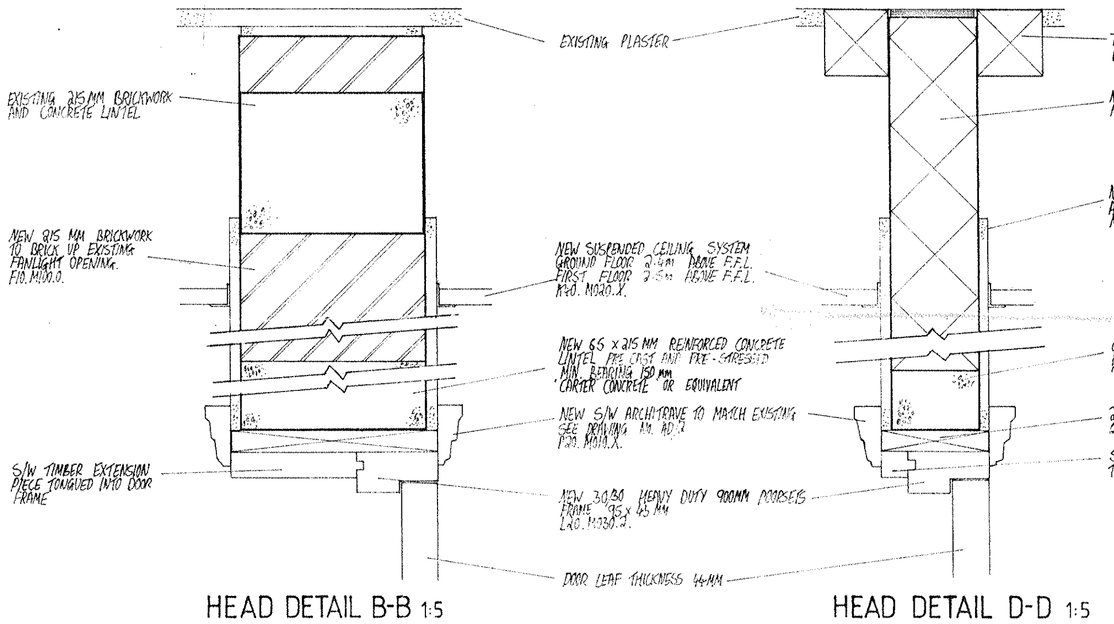

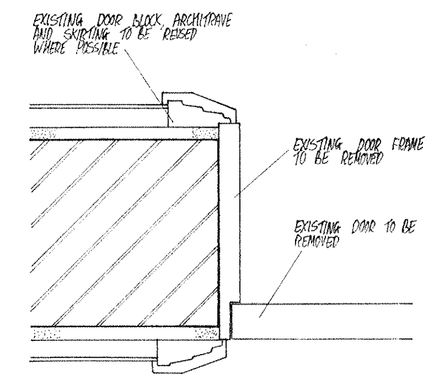

EXISTING JAMB DETAIL 1:5

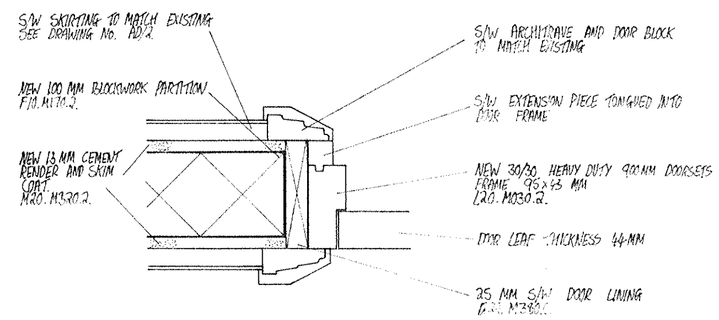

JAMB DETAIL C-C 1:5

ARCHIVED TO CD

PSA

Site
R.A.F. COLTISHALL
OFFICERS MESS
REFURBISHMENT

Element / Worksection
INTERNAL PARTITION AND DOOR DETAILS

Scales
1:5 1:20

Office of Origin
K.A.Whitlock R.I.B.A.
Regional Architect
P.S.A. Eastern Region, Block D, Brooklands Avenue, Cambridge CB2 2DZ.

Officer Responsible & Appointment
S.T.Wilson Building Surveyor

Drawn	Date
DJT	JULY 91
Checked	Date
Approved	Date

Project Nr. 4W/910134

Drawing Nr. GMN-5/91/AD/1

Revision